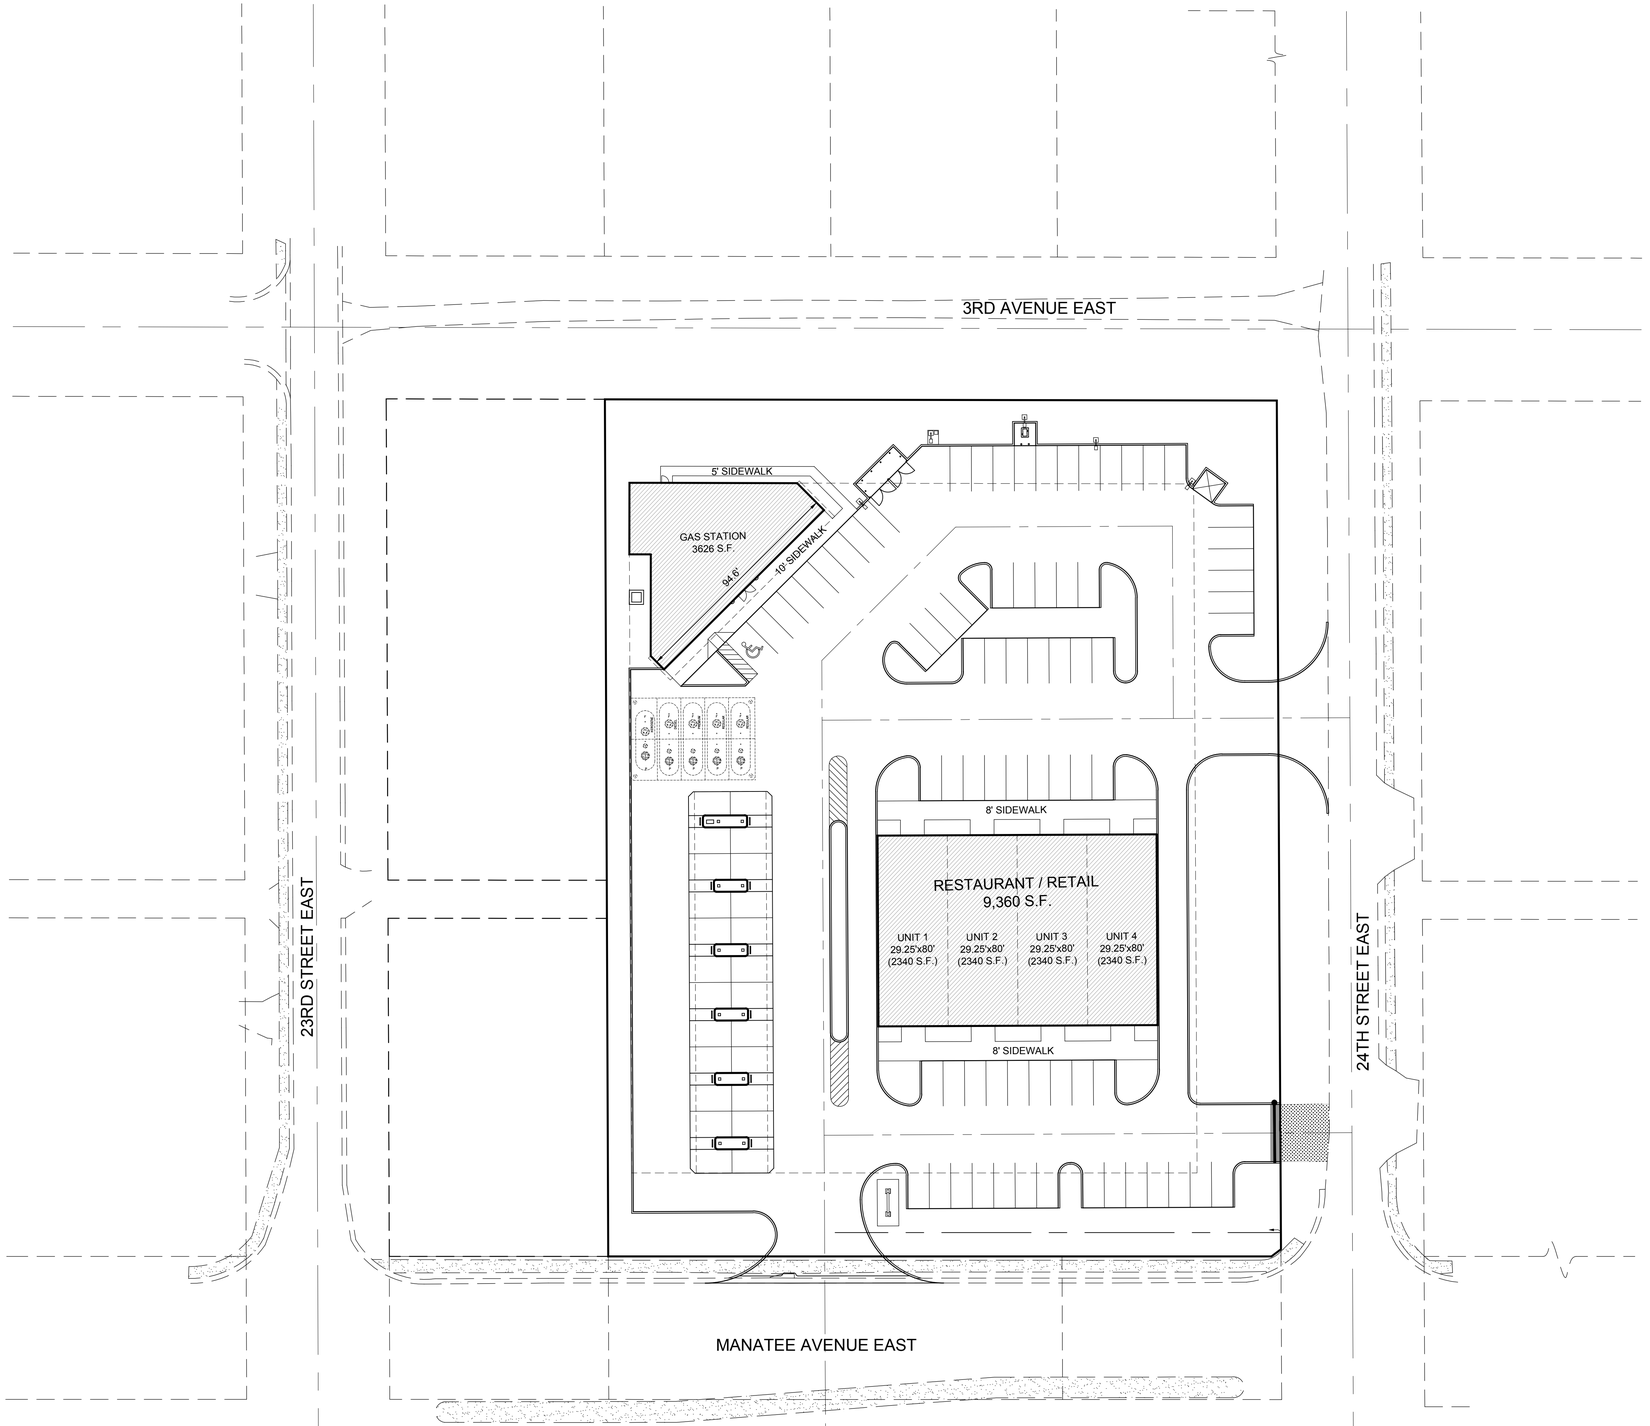

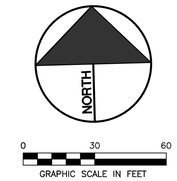

CADD File: 425 - Concept B1.dwg
Date: 2/18/11
SCALE: SEE SCALE
Design By: LTB
Drawn By: DES
Checked By: ET
Project No.: 425.01.01.11

2004 53rd Avenue East
Bradenton, FL 34203
Phone 941.756.9100
Fax 941.756.9119

LTA ENGINEERS, LLC
Civil Engineers & Land Planners

This document, together with the concepts and designs presented herein, as an instrument of service, is intended only for the specific purpose and client for which it was prepared. Reuse of and improper reliance on this document without written authorization and adaptation by LTA Engineers, LLC, shall be without liability to LTA Engineers, LLC. Public entities are exempt from this copyright.

NO.	REVISION	DATE	BY

DECADE GROUP
2305 MANATEE AVENUE EAST

CONCEPT PLAN B1

X
Lynn Townsend Burnett
Florida Certificate No. 53226
C. A. No. 29044
Date:

1

OF: 1

I:\CIVIL\Land Projects\425 - Decade Group\425.01.01.11 2305 Manatee Ave E\dwg\425 - Concept B1.dwg